EXHIBIT H

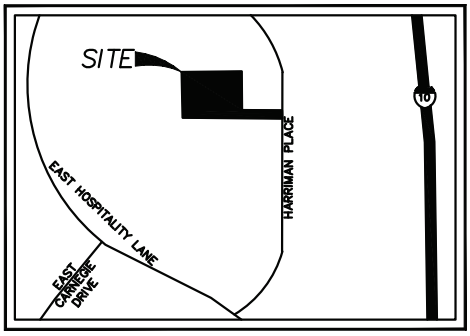

VICINITY MAP

LEGEND

PROPERTY LINE	
CENTER LINE	
RIGHT OF WAY	

CFD MAINTENANCE AREA

STREET	955 SF (38 LF)	
SIDEWALK	190 SF	
CURB INLET	2 EA	

DEVELOPER MAINTENANCE AREA

FRONTAGE LANDSCAPING	380 SF
TREES	2 EA

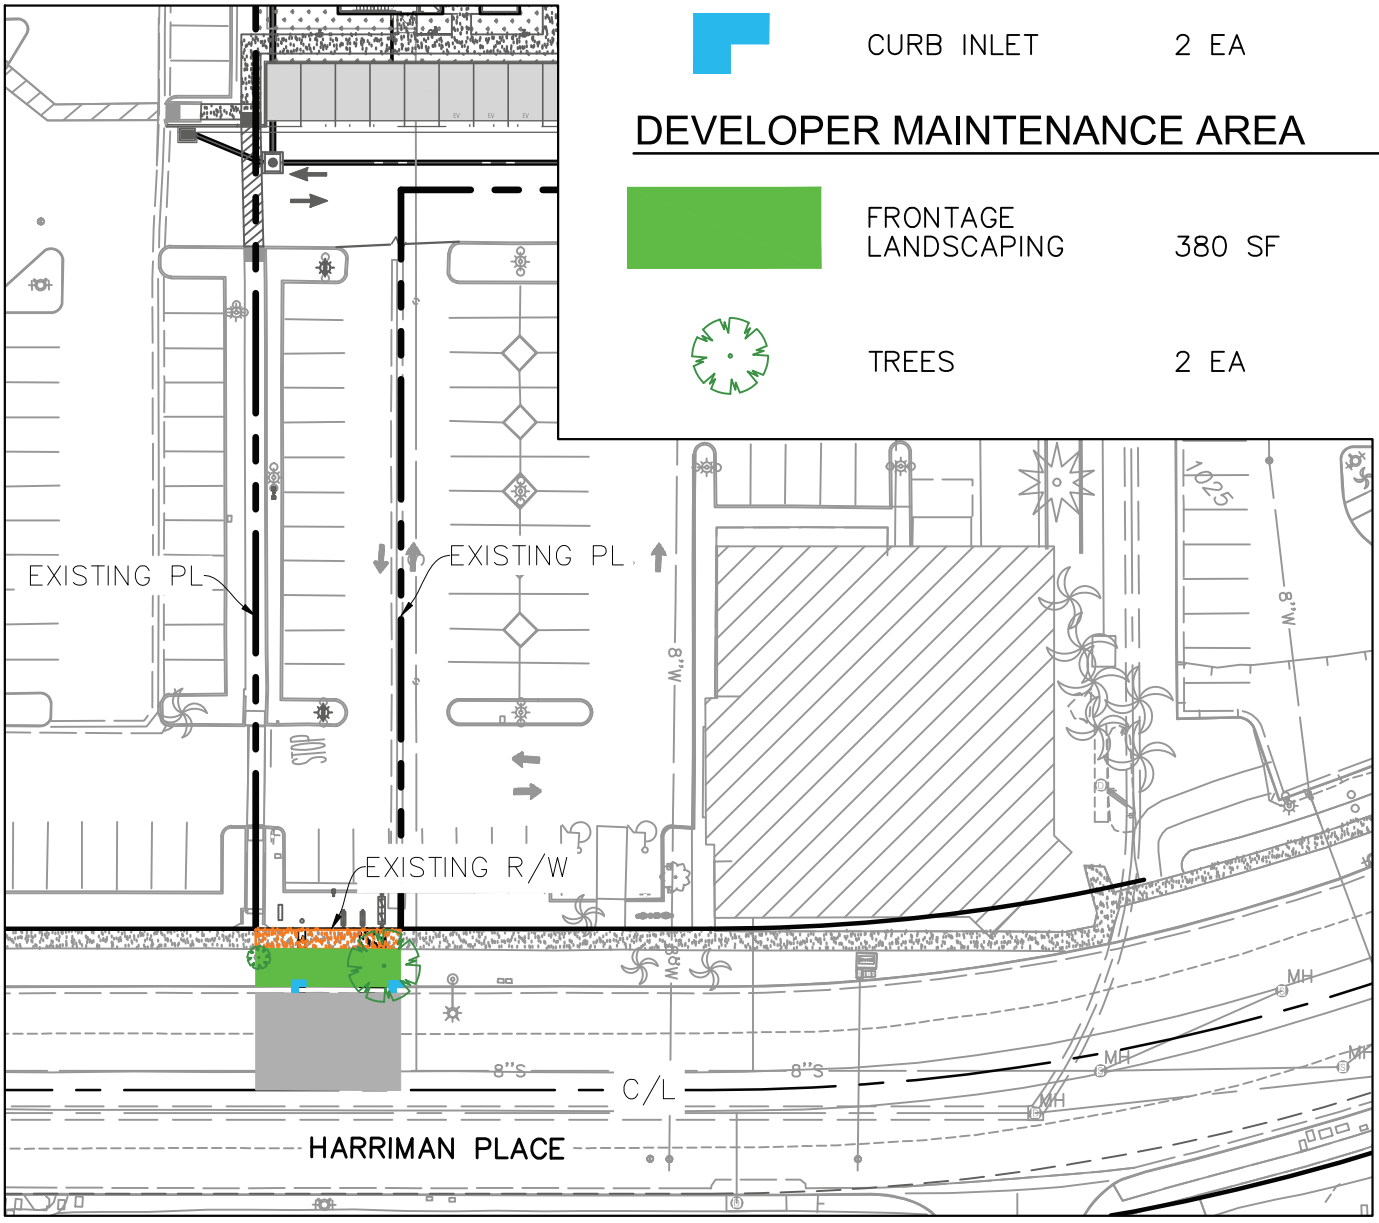

MAINTENANCE SITE PLAN EXHIBIT

APN: 0281-361-28

SAN BERNARDINO, CA

NORTH

SCALE: 1" = 50'
DESIGNED BY: MP
DRAWN BY: SM
CHECKED BY: TM

Kimley»Horn
401 B STREET, SUITE 600, SAN DIEGO, CA 92101
PHONE: 619-234-9411